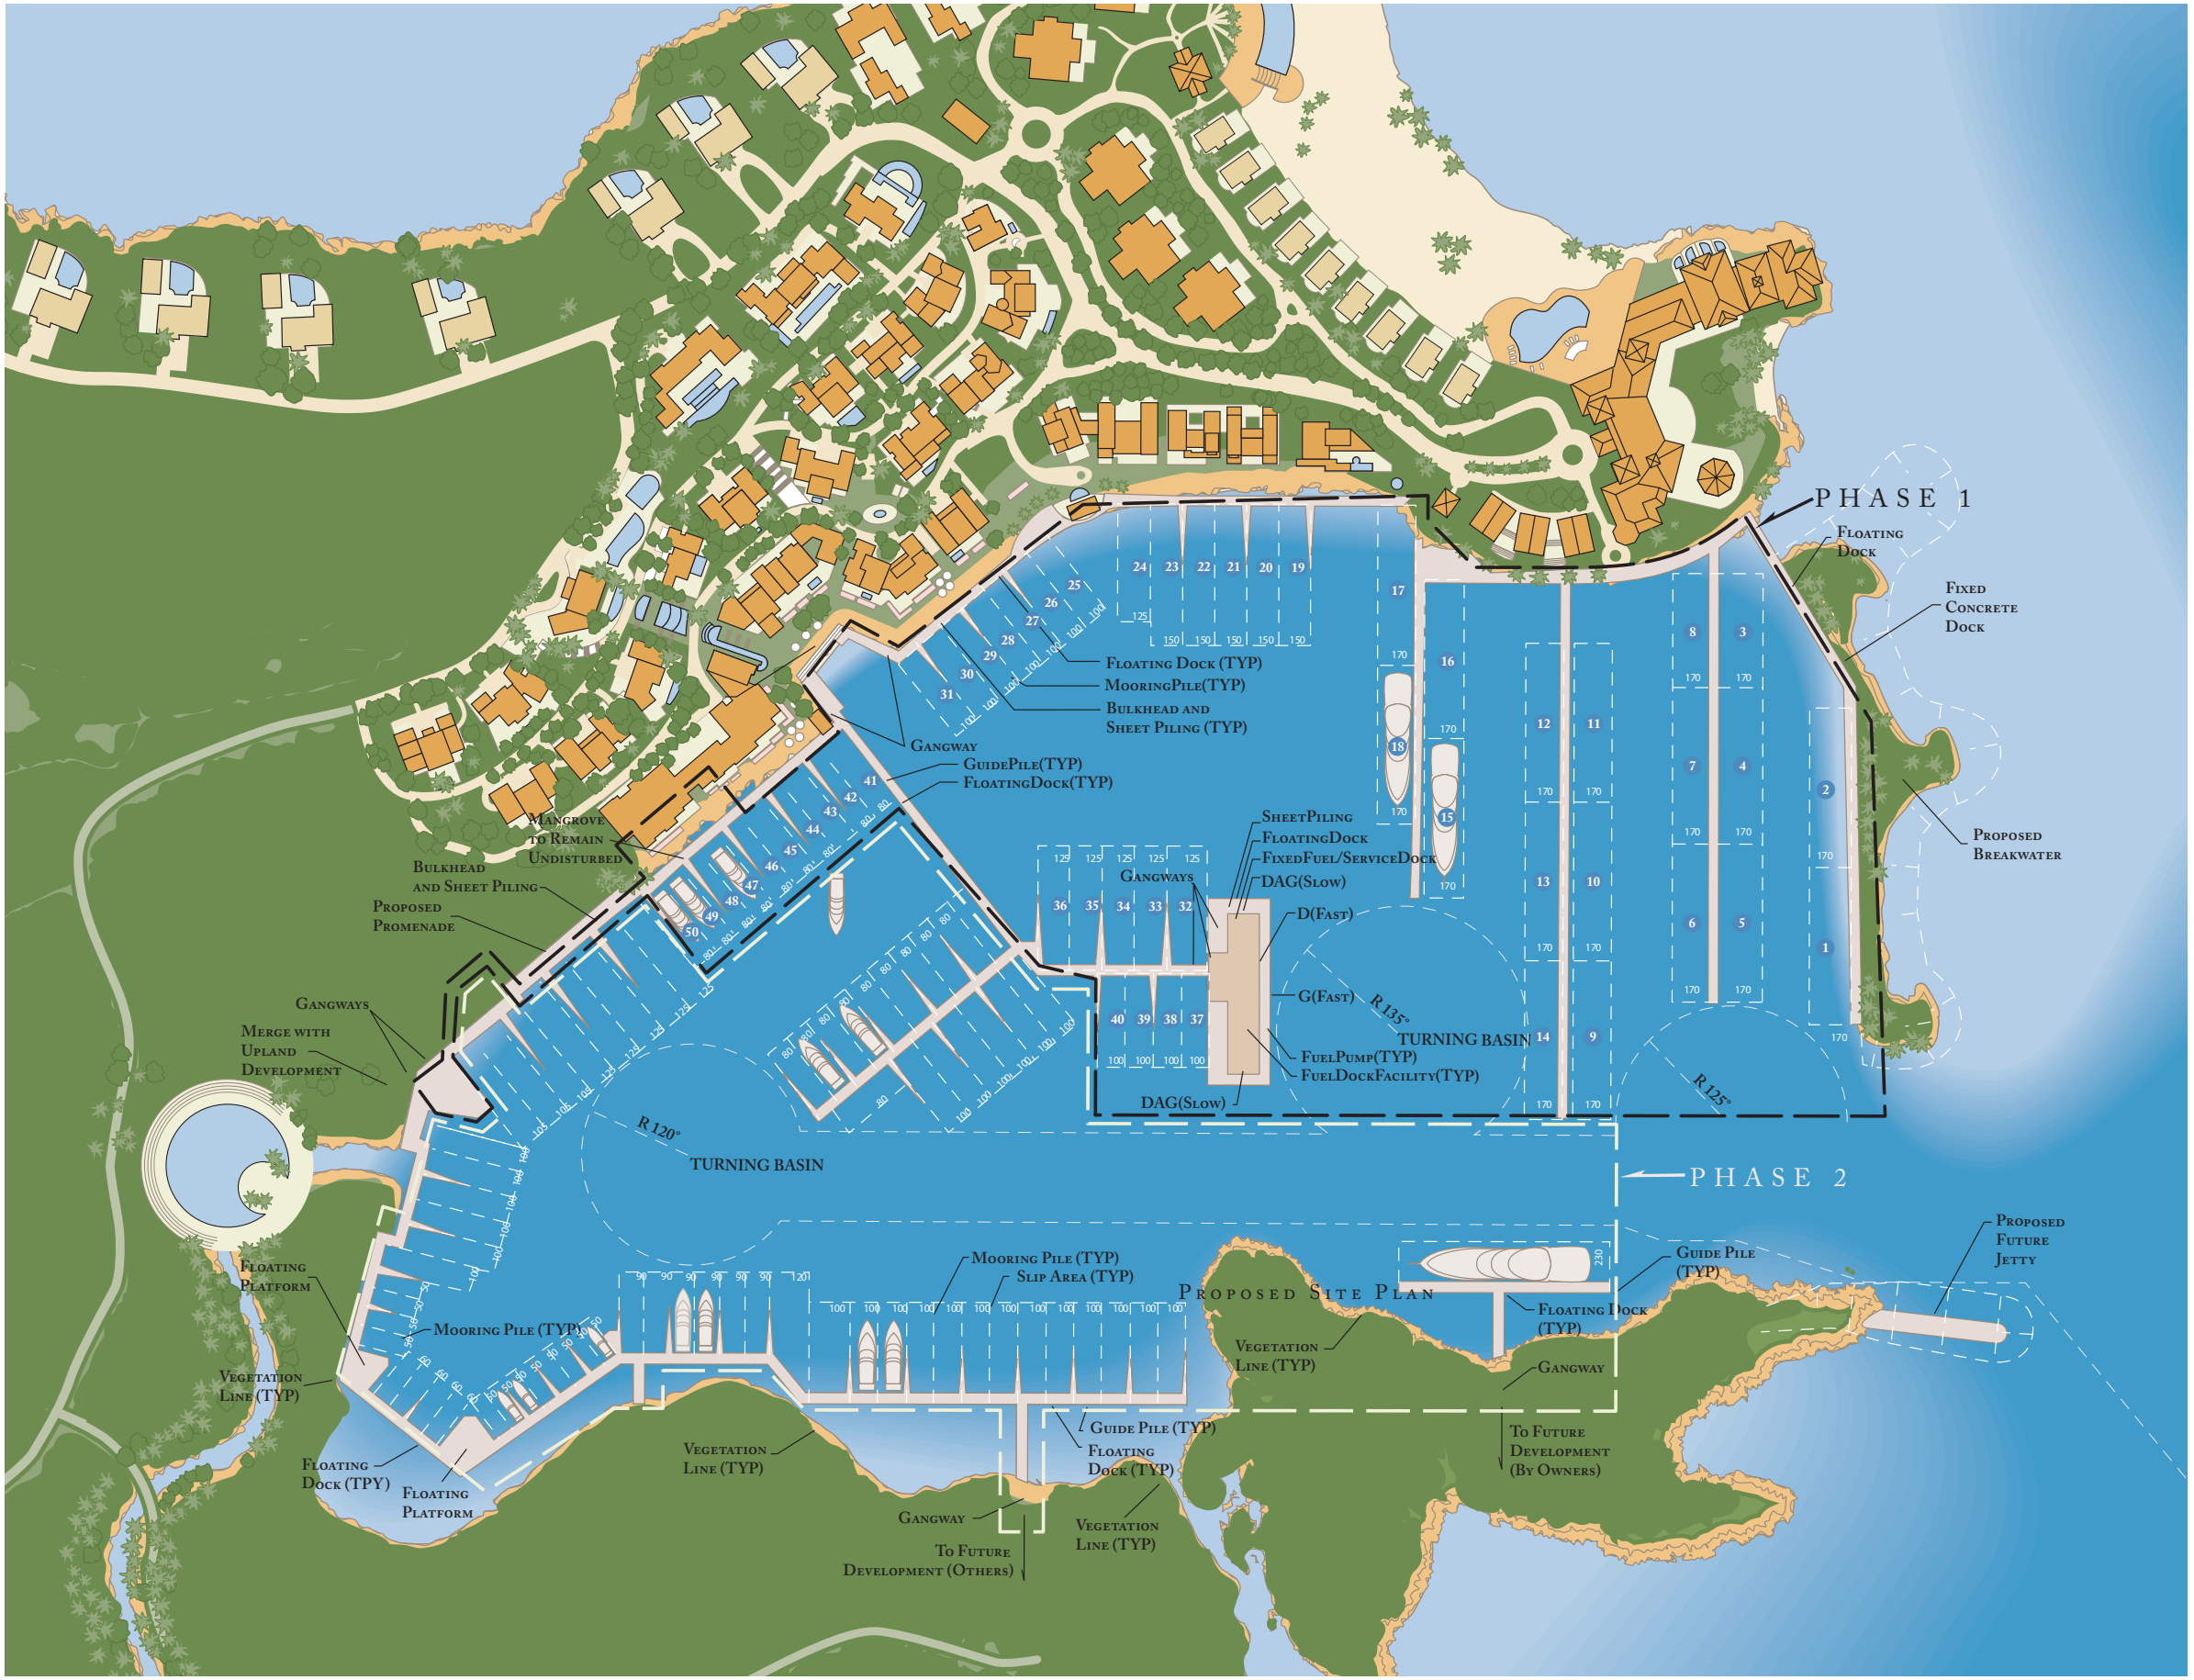
PHASE 1
Floating Dock
Fixed Concrete Dock
Proposed Breakwater
Floating Dock (TYP)
MooringPile(TYP)
Bulkhead and Sheet Piling (TYP)
Gangway
GuidePile(TYP)
FloatingDock(TYP)
Mangrove to Remain Undisturbed
Bulkhead and Sheet Piling
Proposed Promenade
SheetPiling
FloatingDock
FixedFuel/ServiceDock
DAG(Slow)
Gangways
D(Fast)
G(Fast)
R 135°
TURNING BASIN
FuelPump(TYP)
FuelDockFacility(TYP)
DAG(Slow)
Gangways
Merge with Upland Development
R 120°
TURNING BASIN
R 125°
PHASE 2
Proposed Future Jetty
Mooring Pile (TYP)
Slip Area (TYP)
Guide Pile (TYP)
Floating Dock (TYP)
Gangway
To Future Development (By Owners)
Vegetation Line (TYP)
Floating Platform
Mooring Pile (TYP)
Vegetation Line (TYP)
Floating Dock (TPY)
Floating Platform
Vegetation Line (TYP)
Guide Pile (TYP)
Floating Dock (TYP)
Gangway
To Future Development (Others)
Vegetation Line (TYP)
PROPOSED SITE PLAN